


COLOR: _____
 TOP RAIL: _____
 BOTTOM RAIL: _____
 COLOR TO BE SELECTED FROM ONE OF CS STANDARD COLORS.
 *OPTIONAL VERTICAL ACCENT AVAILABLE. SEE CS CATALOG FOR COLORS.

TOTAL L/F REQ'D	LEFT END CAPS	RIGHT END CAPS	O.S.C. REQ'D

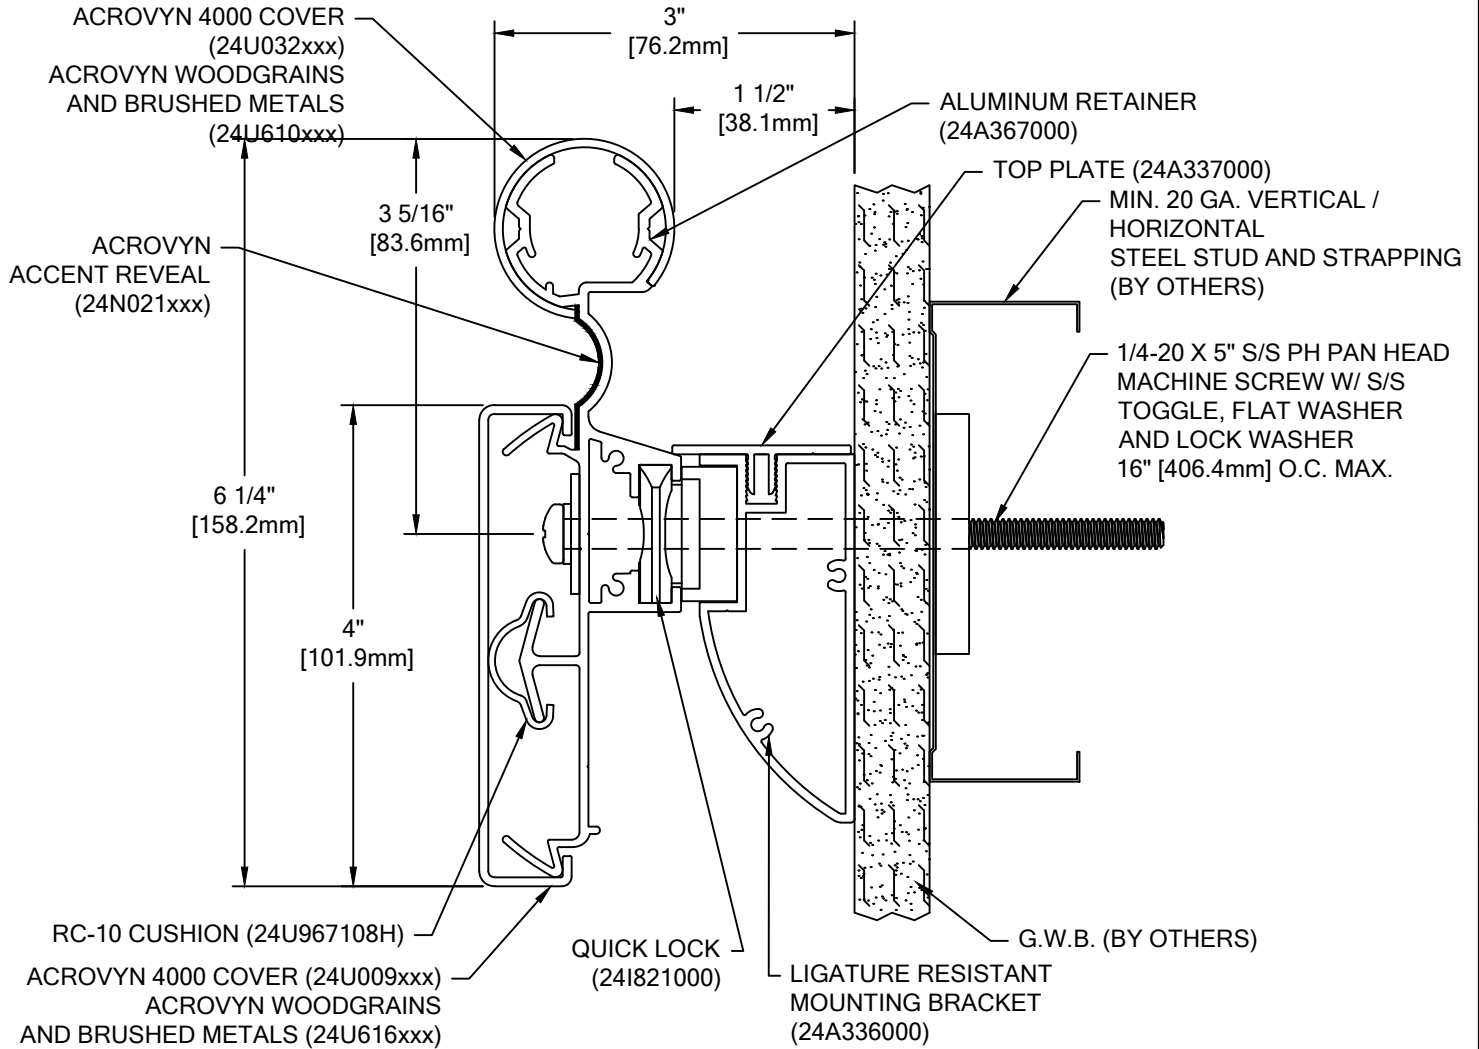

HRB-10CQLCMHLN ACROVYN 4000

WALL CONDITION	SPECIFIED FASTENER	DRILL DIAMETERS		CS PART NUMBER
		WALL	RETAINER	
20 GA. STEEL STUD/GYPSUM WALL (HIGH LOAD)	1/4-20 X 5\" S/S PHILLIPS PAN HEAD MACHINE SCREW 1/4\" S/S TOGGLER WING 1/4\" LOCK WASHER 1/4\" FLAT WASHER	1/2"	9/32"	90H872004 90H873004 90H006003 90H024002

 <p>Construction Specialties Hughesville, PA 800.233.8493 570.546.5941 Mississauga, ON 888.895.8955 905.274.3611 www.c-sgroup.com © Copyright 2022 Construction Specialties, Inc.</p>	PROJECT:		REVISION:
	JOB NO.:		F&F:
	CUSTOMER:		
	REP:		DATE:
	DRAWN BY:		SHEET NO: