

COLOR:

TOP RAIL WOOD SPECIES: _____

TOP RAIL WOOD FINISH: _____

BOTTOM RAIL: _____

ACCENT REVEAL: _____


COLOR TO BE SELECTED FROM ONE OF C/S STANDARD COLORS.

TOTAL
L/F REQ'D

LEFT
END
CAPS

RIGHT
END
CAPS

O.S.C.
REQ'D

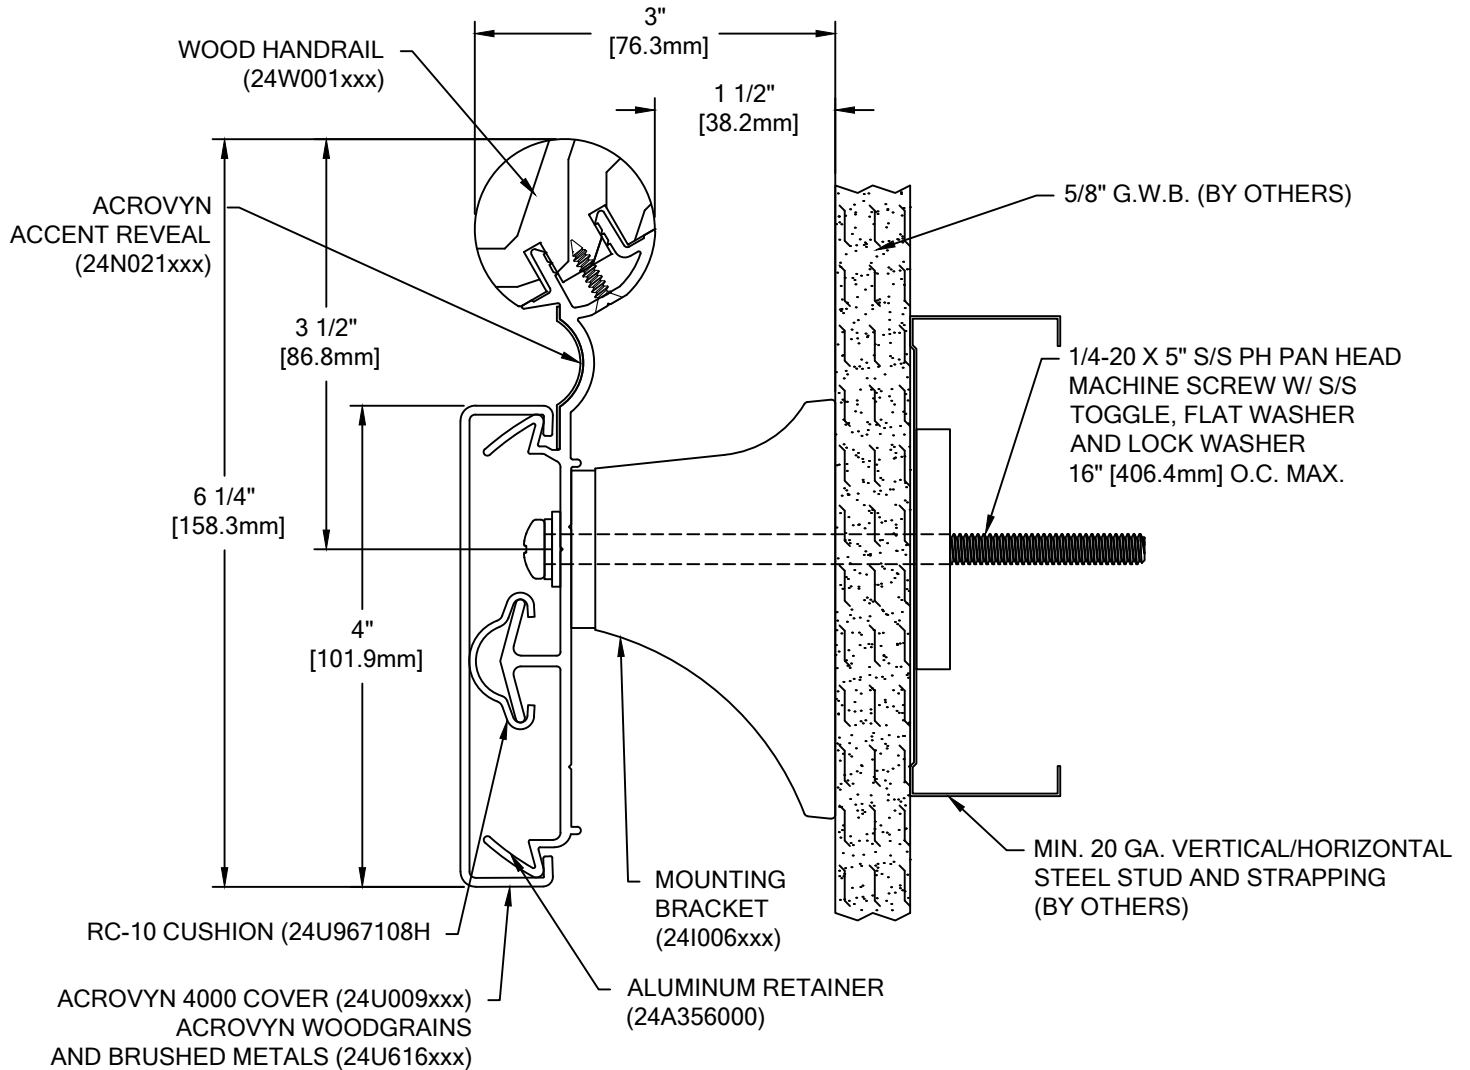

HRBW-10CHLN

ACROVYN 4000

WALL CONDITION	SPECIFIED FASTENER	DRILL DIAMETERS		C/S PART NUMBER
		WALL	RETAINER	
20 GA. STEEL STUD/GYPSUM WALL (HIGH LOAD)	1/4-20 X 5" S/S PHILLIPS PAN HEAD MACHINE SCREW 1/4" S/S TOGGLER WING 1/4" LOCK WASHER 1/4" FLAT WASHER	1/2"	9/32"	90H872004 90H873004 90H006003 90H007003



Construction Specialties™

6696 Route 405 Highway, Muncy PA 17756
(800) 233-8493 • Fax (570) 546-4692 • www.c-sgroup.com

PROJECT:

JOB NO.:

CUSTOMER:

REP:

DRAWN BY:

REVISION:

F&F:

DATE:

SHEET NO: