COLOR:

TOP RAIL WOOD SPECIES:_____

TOP RAIL WOOD FINISH:_____

BOTTOM RAIL:_____

ACCENT REVEAL:_____

COLOR TO BE SELECTED FROM ONE OF CS STANDARD COLORS.

TOTAL L/F REQ'D	LEFT END CAPS	RIGHT END CAPS	O.S.C. REQ'D

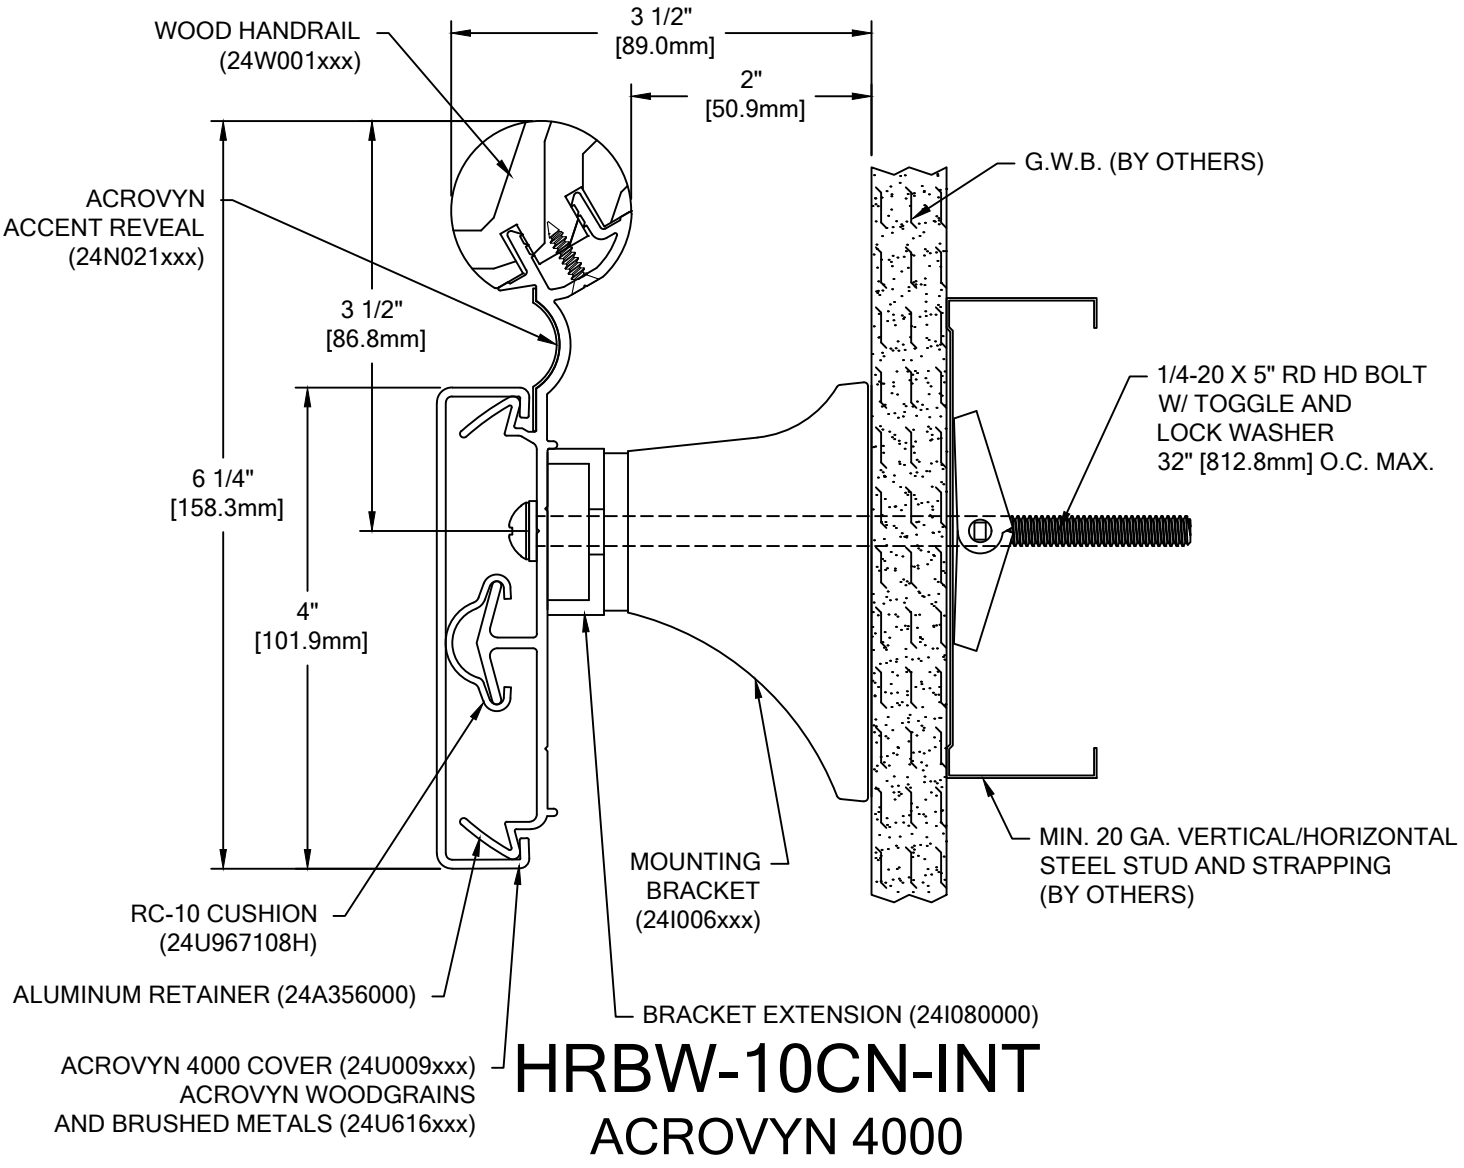

HRBW-10CN-INT

ACROVYN 4000

WALL CONDITION	SPECIFIED FASTENER	DRILL DIAMETERS		CS PART NUMBER
		WALL	RETAINER	
STEEL STUD/GYPSUM WALL	1/4-20 X 5" ROUND HEAD BOLT WITH TOGGLE 1/4" LOCK WASHER	3/4"	9/32"	90H049002 90H006003
CONCRETE/CONCRETE BLOCK	#14 X 5" SS PHILLIPS RD HD AP SCREW	3/16"	9/32"	90H287006
WOOD STUD/GYPSUM WALL	#14 X 5" SS PHILLIPS RD HD AP SCREW	1/8"	9/32"	90H287006

Construction Specialties

Hughesville, PA | 800.233.8493 | 570.546.5941

Mississauga, ON | 888.895.8955 | 905.274.3611

www.c-sgroup.com

© Copyright 2022 Construction Specialties, Inc.

PROJECT:	**REVISION:**
JOB NO.:	**F&F:**
CUSTOMER:	
REP:	**DATE:**
DRAWN BY:	**SHEET NO:**