

COLOR:

TOP RAIL WOOD SPECIES: \_\_\_\_\_


TOP RAIL WOOD FINISH: \_\_\_\_\_

BOTTOM RAIL: \_\_\_\_\_

ACCENT REVEAL: \_\_\_\_\_

COLOR TO BE SELECTED FROM ONE OF CS STANDARD COLORS.

| TOTAL<br>L/F REQ'D | LEFT<br>END<br>CAPS | RIGHT<br>END<br>CAPS | O.S.C.<br>REQ'D |
|--------------------|---------------------|----------------------|-----------------|
|                    |                     |                      |                 |
|                    |                     |                      |                 |
|                    |                     |                      |                 |

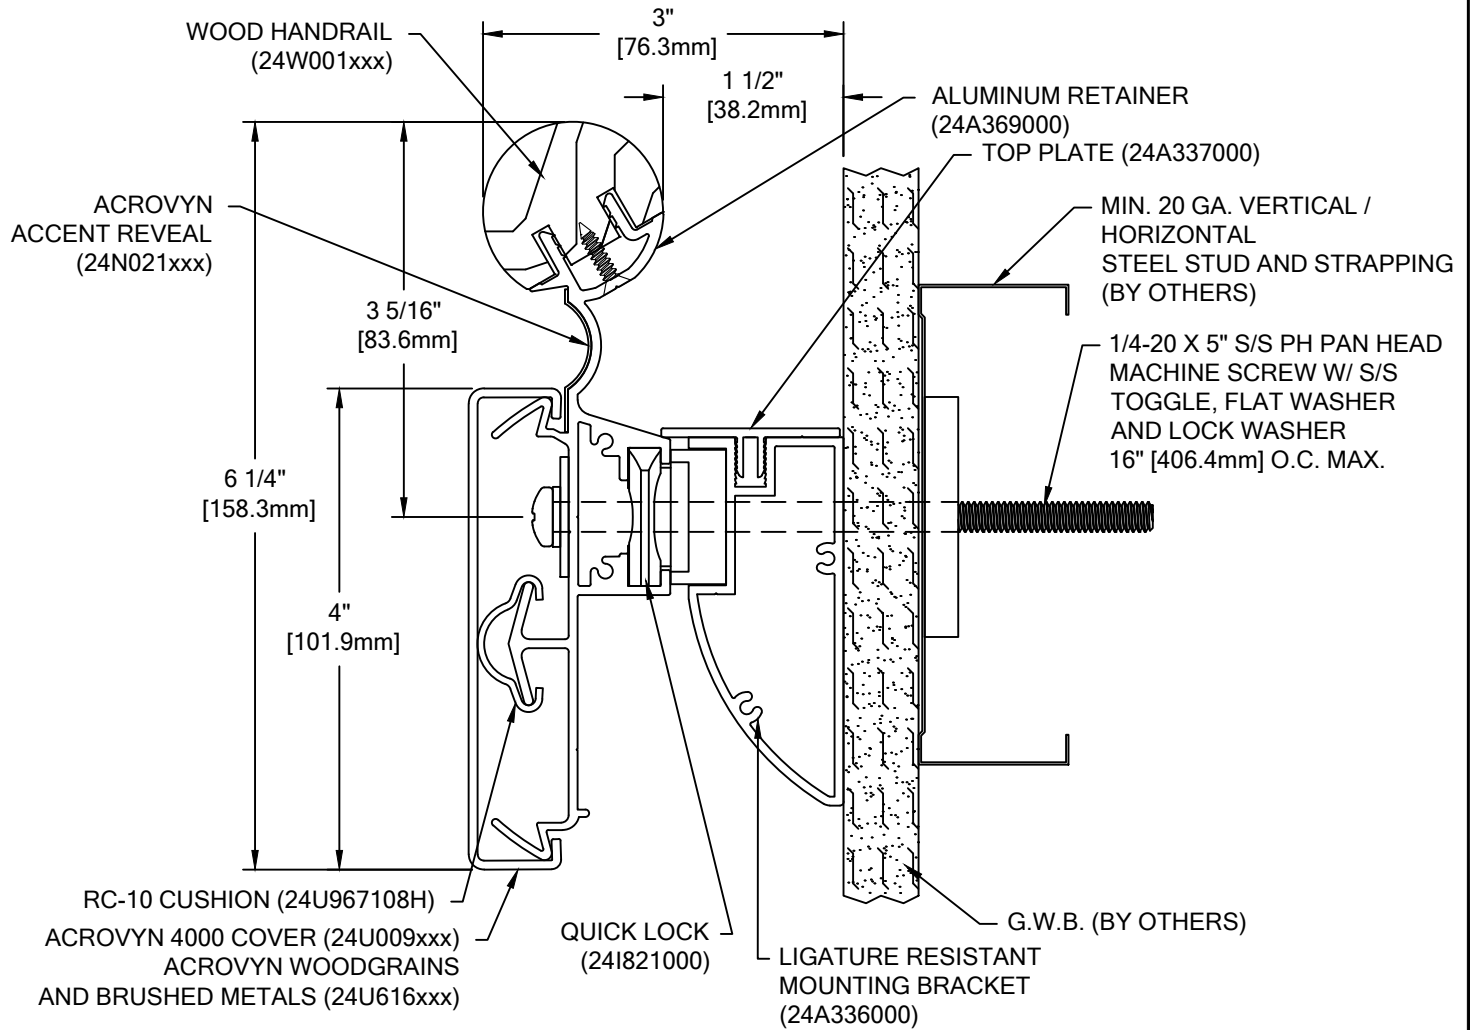

## HRBW-10CQLCMHLN ACROVYN 4000

| WALL CONDITION                              | SPECIFIED FASTENER                                                                                                  | DRILL DIAMETERS |          | CS PART NUMBER                                   |
|---------------------------------------------|---|-----------------|----------|--------------------------------------------------|
|                                             |   | WALL            | RETAINER |                                                  |
| 20 GA. STEEL STUD / GYPSUM WALL (HIGH LOAD) | 1/4-20 X 5\" S/S PHILLIPS PAN HEAD MACHINE SCREW<br>1/4\" S/S TOGGLE WING<br>1/4\" LOCK WASHER<br>1/4\" FLAT WASHER | 1/2\"           | 9/32\"   | 90H872004<br>90H873004<br>90H006003<br>90H024002 |



**Construction Specialties**

Hughesville, PA | 800.233.8493 | 570.546.5941  
Mississauga, ON | 888.895.8955 | 905.274.3611  
[www.c-sgroup.com](http://www.c-sgroup.com)

© Copyright 2022 Construction Specialties, Inc.

PROJECT:

JOB NO.:

CUSTOMER:

REP:

DRAWN BY:

REVISION:

F&F:

DATE:

SHEET NO: